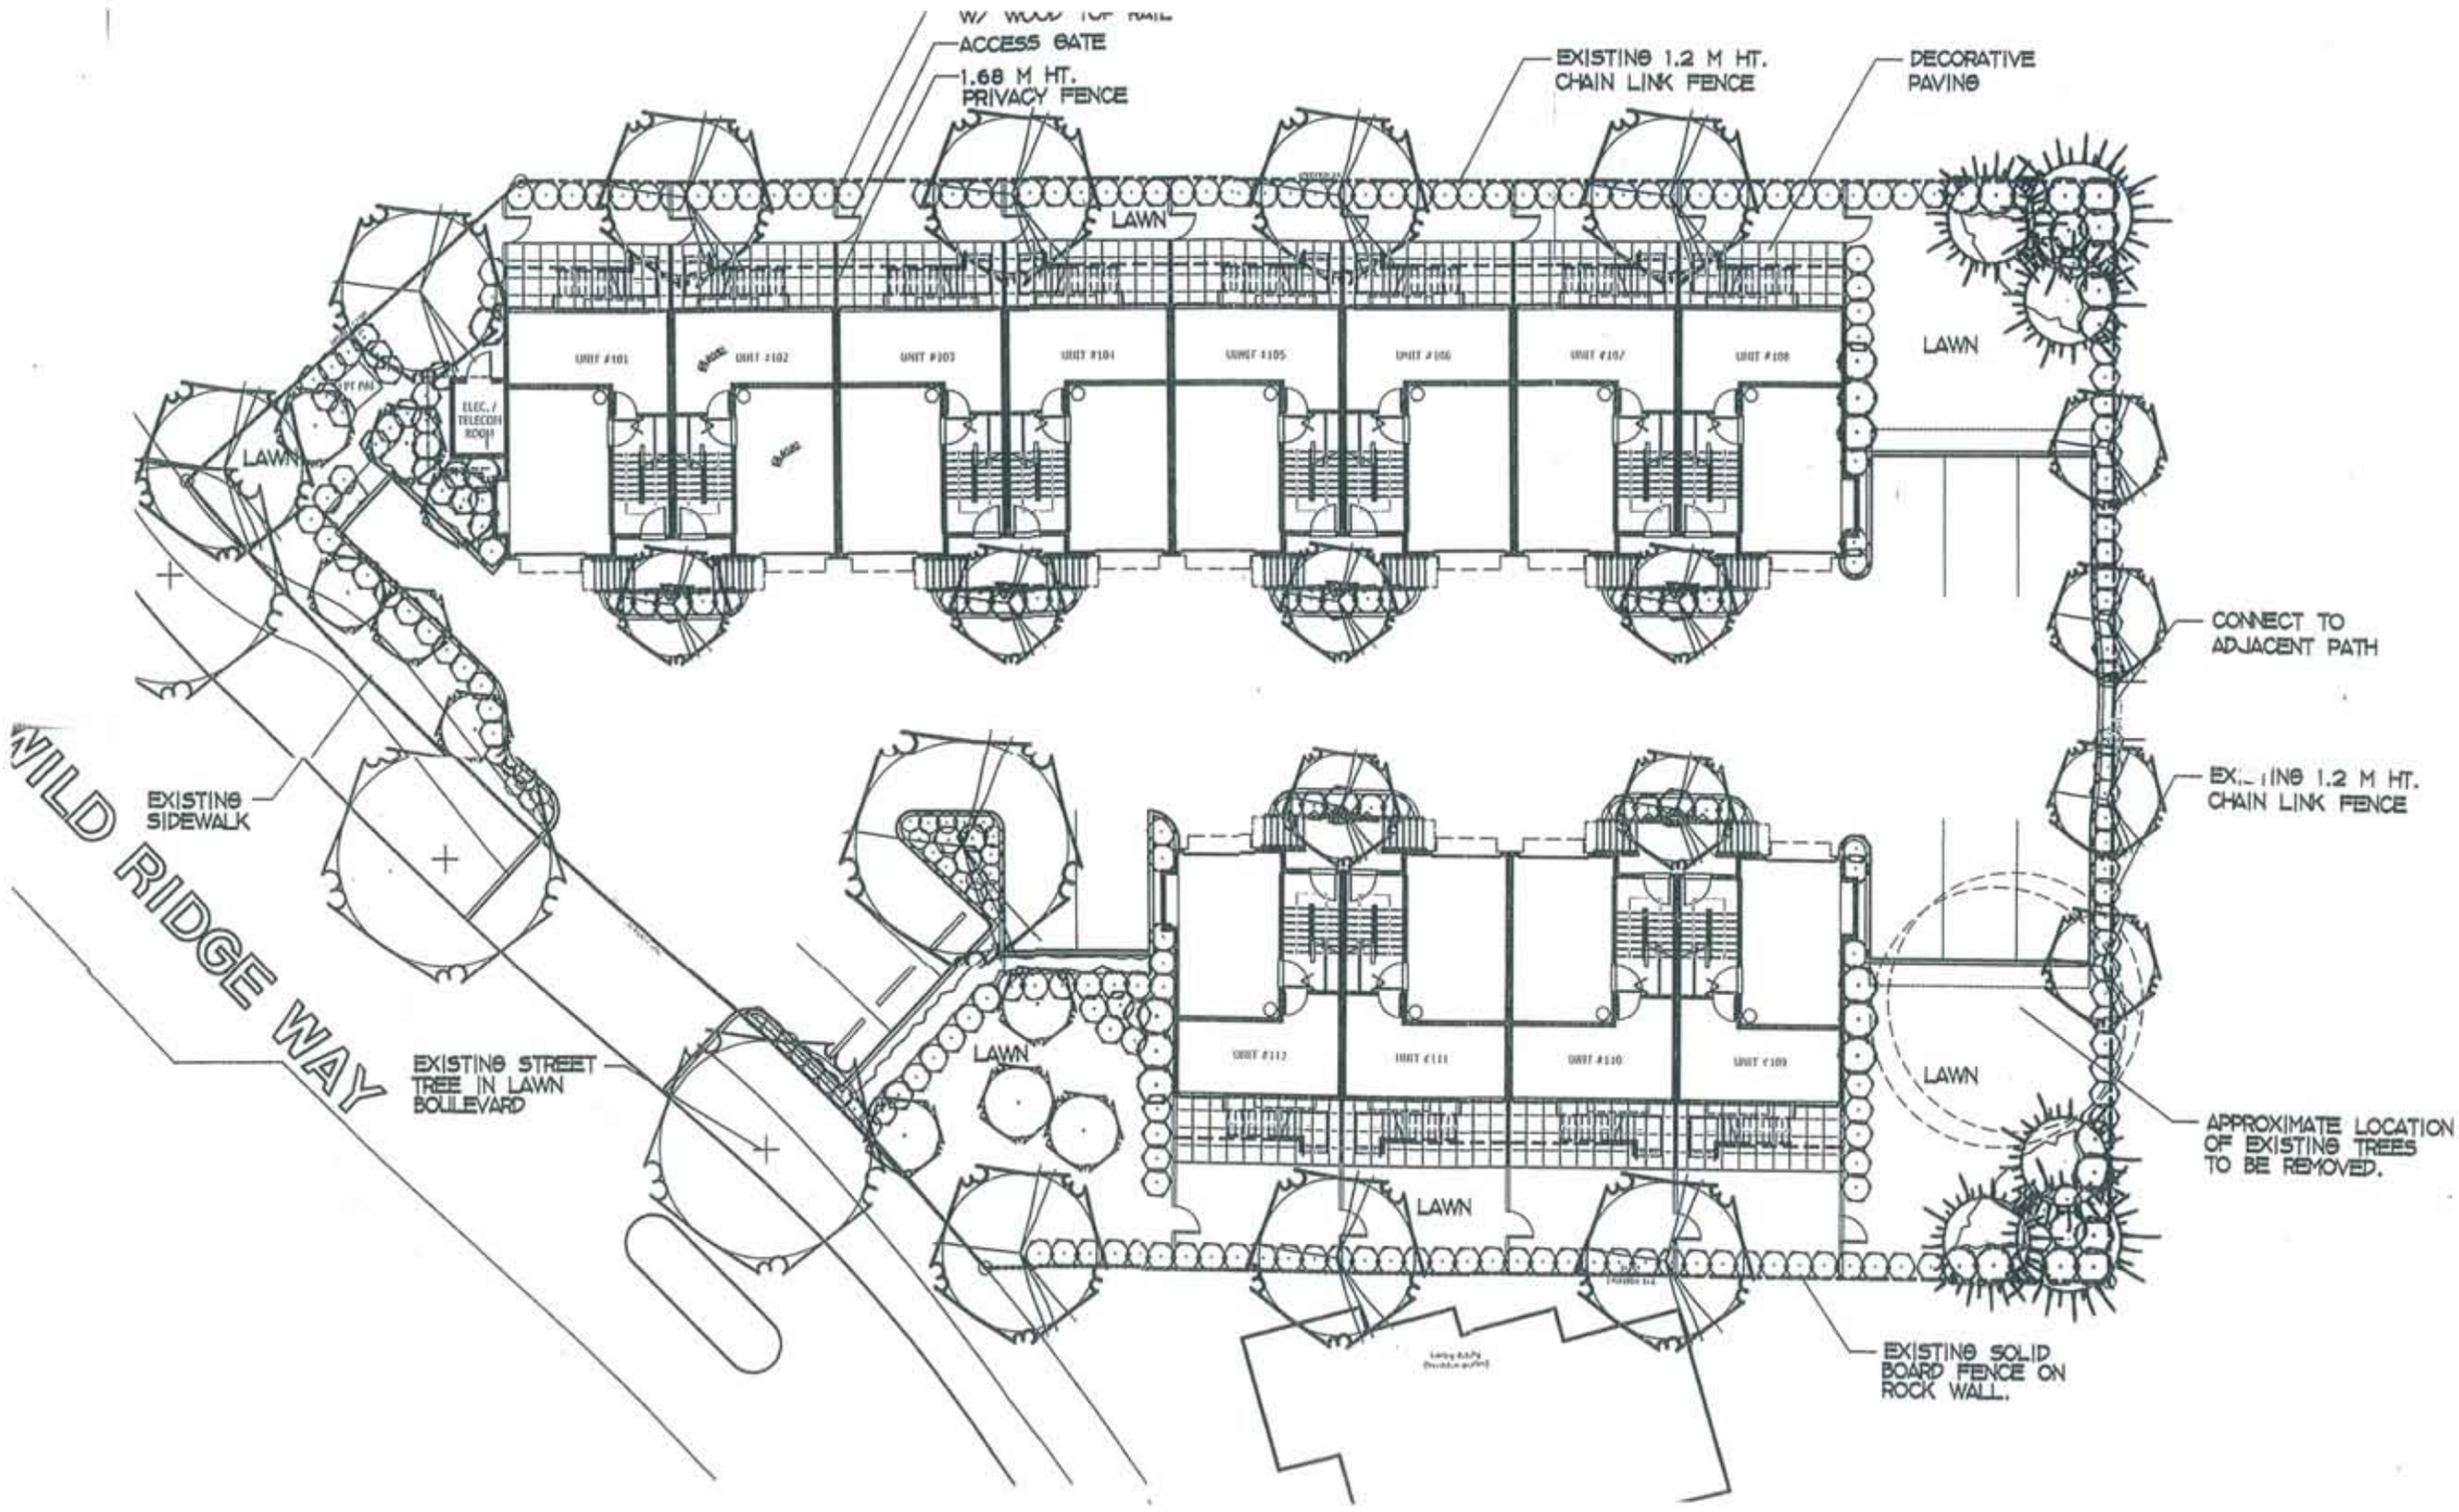
ACCESS GATE
1.68 M HT.
PRIVACY FENCE
EXISTING 1.2 M HT.
CHAIN LINK FENCE
DECORATIVE
PAVING
LAWN
UNIT #101
UNIT #102
UNIT #103
UNIT #104
UNIT #105
UNIT #106
UNIT #107
UNIT #108
ELEC. /
TELECOM
ROOM
LAWN
CONNECT TO
ADJACENT PATH
EXISTING 1.2 M HT.
CHAIN LINK FENCE
EXISTING
SIDEWALK
WILD RIDGE WAY
EXISTING STREET
TREE IN LAWN
BOULEVARD
LAWN
UNIT #112
UNIT #111
UNIT #110
UNIT #109
LAWN
APPROXIMATE LOCATION
OF EXISTING TREES
TO BE REMOVED.
LAWN
EXISTING SOLID
BOARD FENCE ON
ROCK WALL.